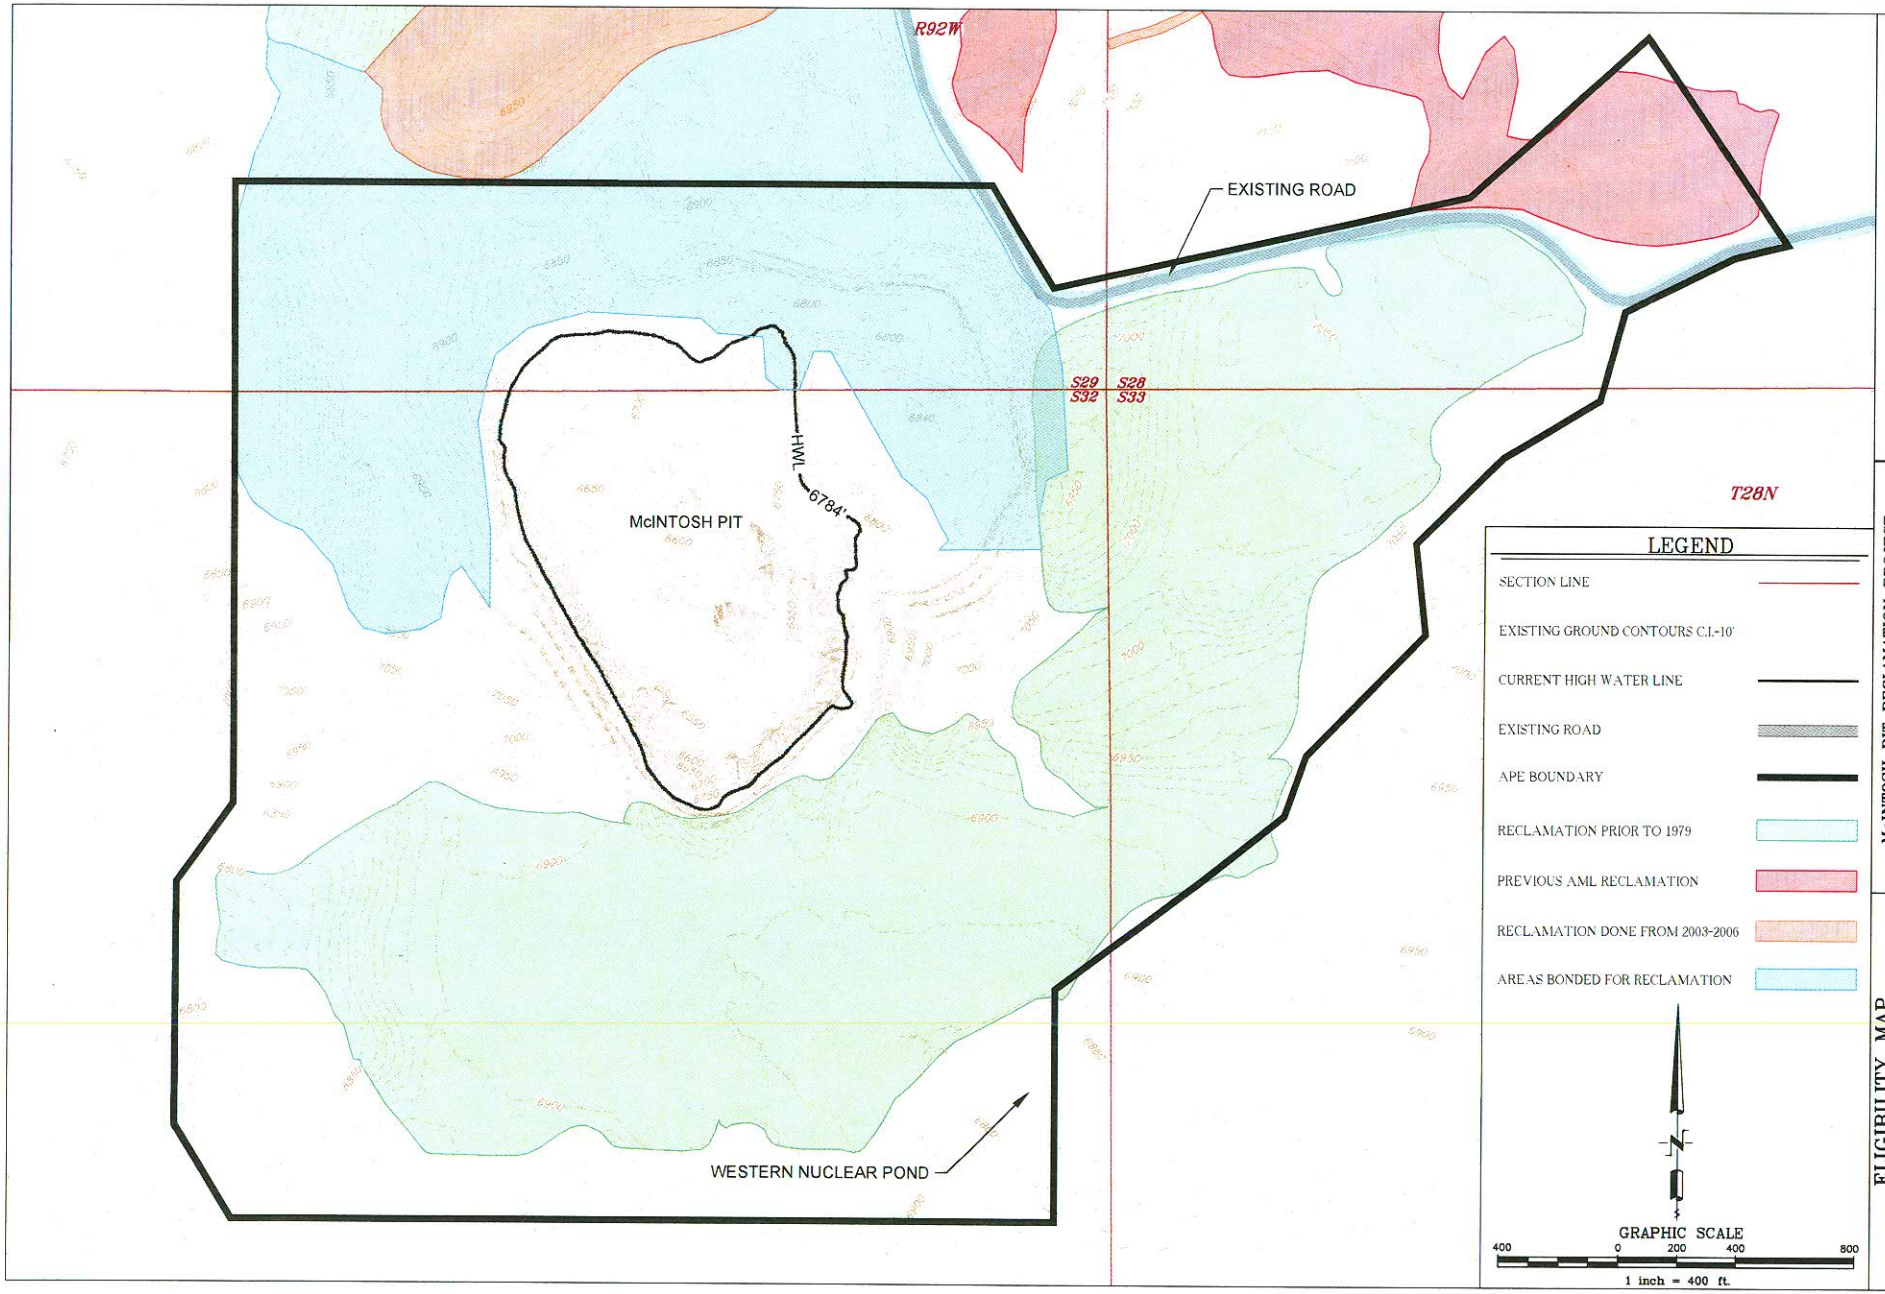

McINTOSH PIT RECLAMATION PROJECT
AML PROJECT 16-0
FREMONT COUNTY, WYOMING

ELIGIBILITY MAP

FIGURE 3.1

NO. REVISION DATE: DATE BY ISSUED FOR DATE BY

LAST PLOT DATE: 6/17/13
CAD FILENAME: DATA/16-0/DWG/PDR/FIG 3.1 ELIGIBILITY MAP.dwg

BRS ENGINEERING