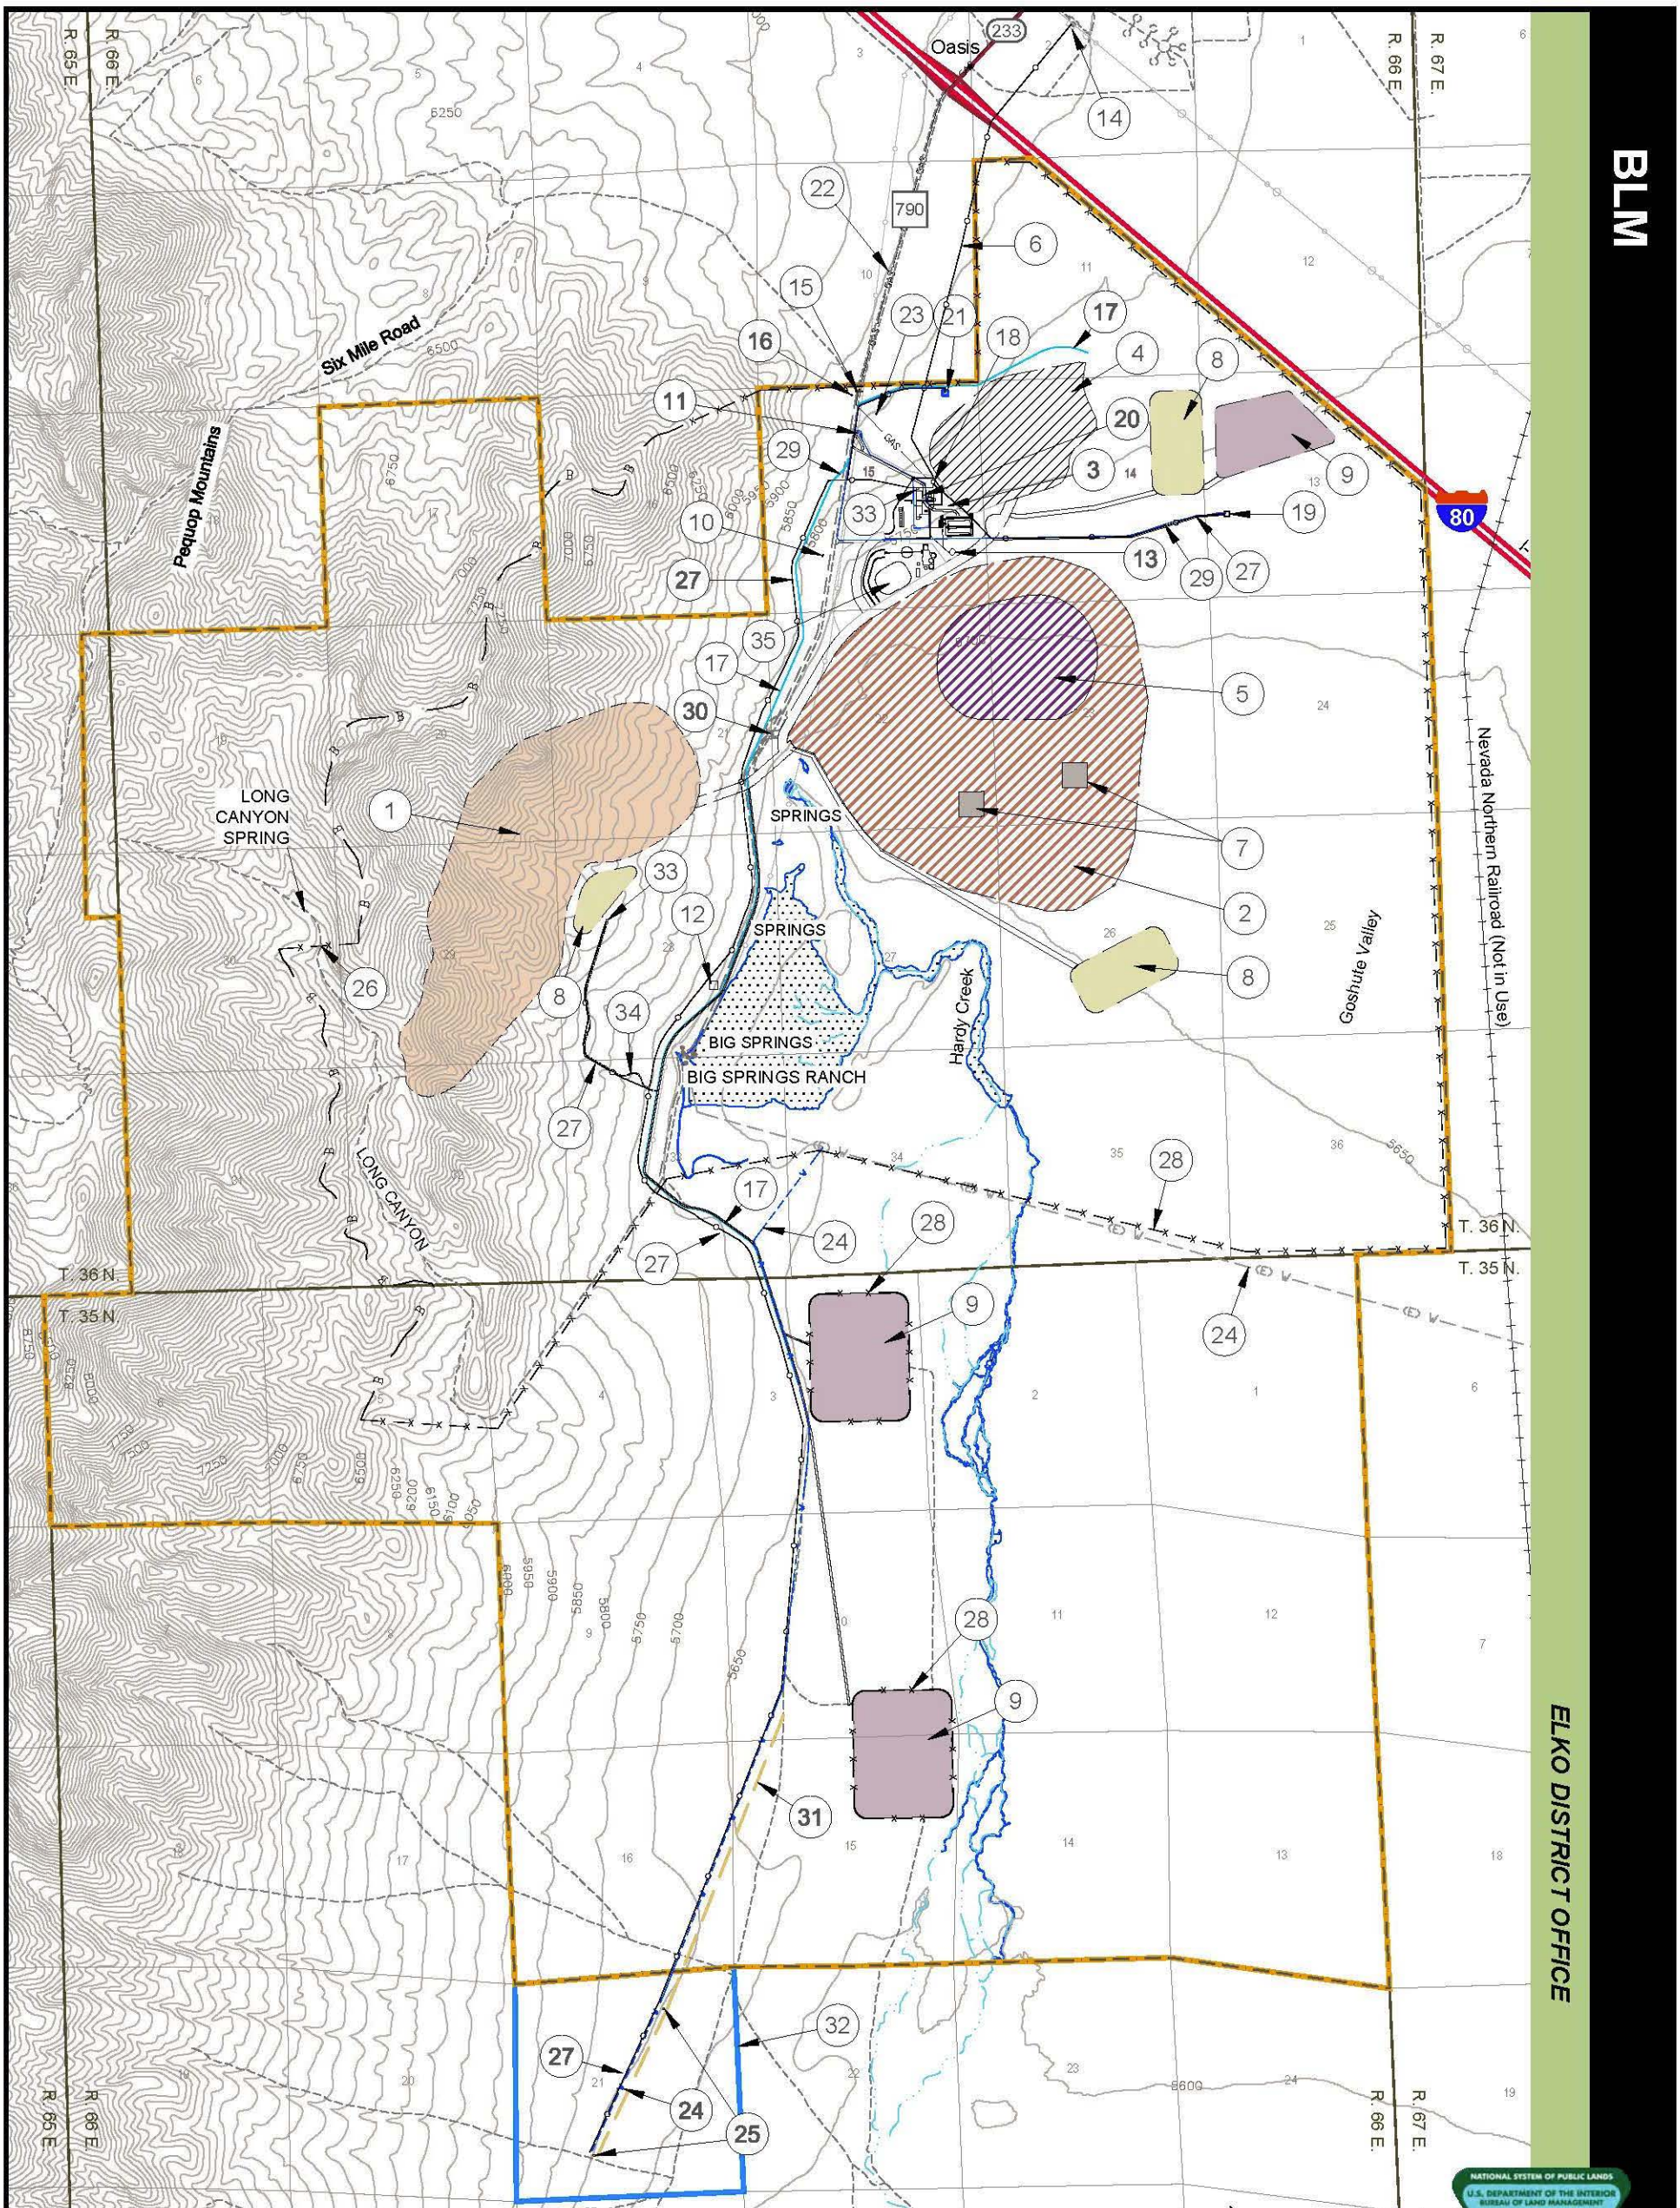

FIGURE 2.3-1 NORTH FACILITIES ALTERNATIVE

NEWMONT MINING CORPORATION
LONG CANYON MINE PROJECT

U.S. BUREAU OF LAND MANAGEMENT
ELKO DISTRICT
WELLS FIELD OFFICE

NO WARRANTY IS MADE BY THE BUREAU OF LAND MANAGEMENT AS TO THE ACCURACY, RELIABILITY, OR COMPLETENESS OF THESE DATA FOR INDIVIDUAL USE OR AGGREGATE USE WITH OTHER DATA. ORIGINAL DATA WERE COMPILED FROM VARIOUS SOURCES. THIS INFORMATION MAY NOT MEET NATIONAL MAP ACCURACY STANDARDS. THIS PRODUCT WAS DEVELOPED THROUGH DIGITAL MEANS AND MAY BE UPDATED WITHOUT NOTIFICATION.

LEGEND

EXISTING CONDITIONS:

- PLAN BOUNDARY
- 6800 TOPOGRAPHY CONTOURS (50 FT)
- STREAM
- WETLANDS
- LIGHT USE ROAD
- SECONDARY HIGHWAY
- INTERSTATE HIGHWAY
- RAILROAD
- POWERLINE
- STRUCTURE / BUILDING
- TOWNSHIP - RANGE LINE (USGS SURVEYED)
- SECTION LINE (USGS SURVEYED)
- (E) W WEST WENDOVER/ WENDOVER WATER PIPELINE AND SERVICE ROAD
- NATURAL BARRIER

PROPOSED MINE FACILITIES:

1. MINE PIT
2. WASTE ROCK STORAGE FACILITY
3. MINE SUPPORT & MILL FACILITIES
4. HEAP LEACH FACILITY
5. TAILING STORAGE FACILITY
6. 69 kV POWERLINE
7. CLASS III LANDFILLS
8. GROWTH MEDIUM MATERIAL STOCKPILE
9. BORROW SITE
10. ANFO STORAGE
11. WATER TANKS
12. EXPLOSIVE MAGAZINES
13. SANITARY WASTE HANDLING SYSTEM
14. EXISTING WELLS RURAL ELECTRICAL ASSOCIATION SUBSTATION
15. MAIN MINE ACCESS ROAD
16. MAIN ACCESS GATE
17. WATER DIVERSION CHANNEL
18. NATURAL GAS GENERATORS
19. WATER WELL
20. CORE STORAGE FACILITY
21. POTABLE WATER WELL
22. PROPOSED GAS PIPELINE
23. LAY-DOWN / STORAGE AREA
24. PROPOSED WEST WENDOVER / WENDOVER WATER PIPELINE
25. PROPOSED MUNICIPAL WELLS
26. WEST ACCESS GATE
27. 24.9 kV POWERLINE
28. PROPOSED FENCE LINE
29. PROPOSED FRESH WATER PIPELINE
30. PROPOSED FUEL STATION
31. PROPOSED MUNICIPAL WELL ACCESS ROAD
32. AREA OF CITIES' WATER SUPPLY
33. COMMUNICATION TOWER
34. COMMUNICATION TOWER ACCESS ROAD
35. RUN OF MINE ORE STOCKPILE AREA

NOTE: FOR DETAILS ON MINE SUPPORT AND MILL FACILITIES, SEE FIGURE 2.3-2 MILL SITE, OFFICE AND SHOP LAYOUT

MAP LOCATION

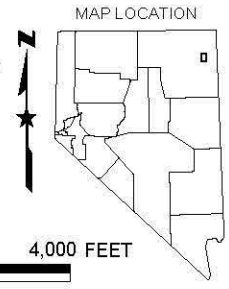

4,000 2,000 0 4,000 FEET

1 INCH = 4,000 FEET