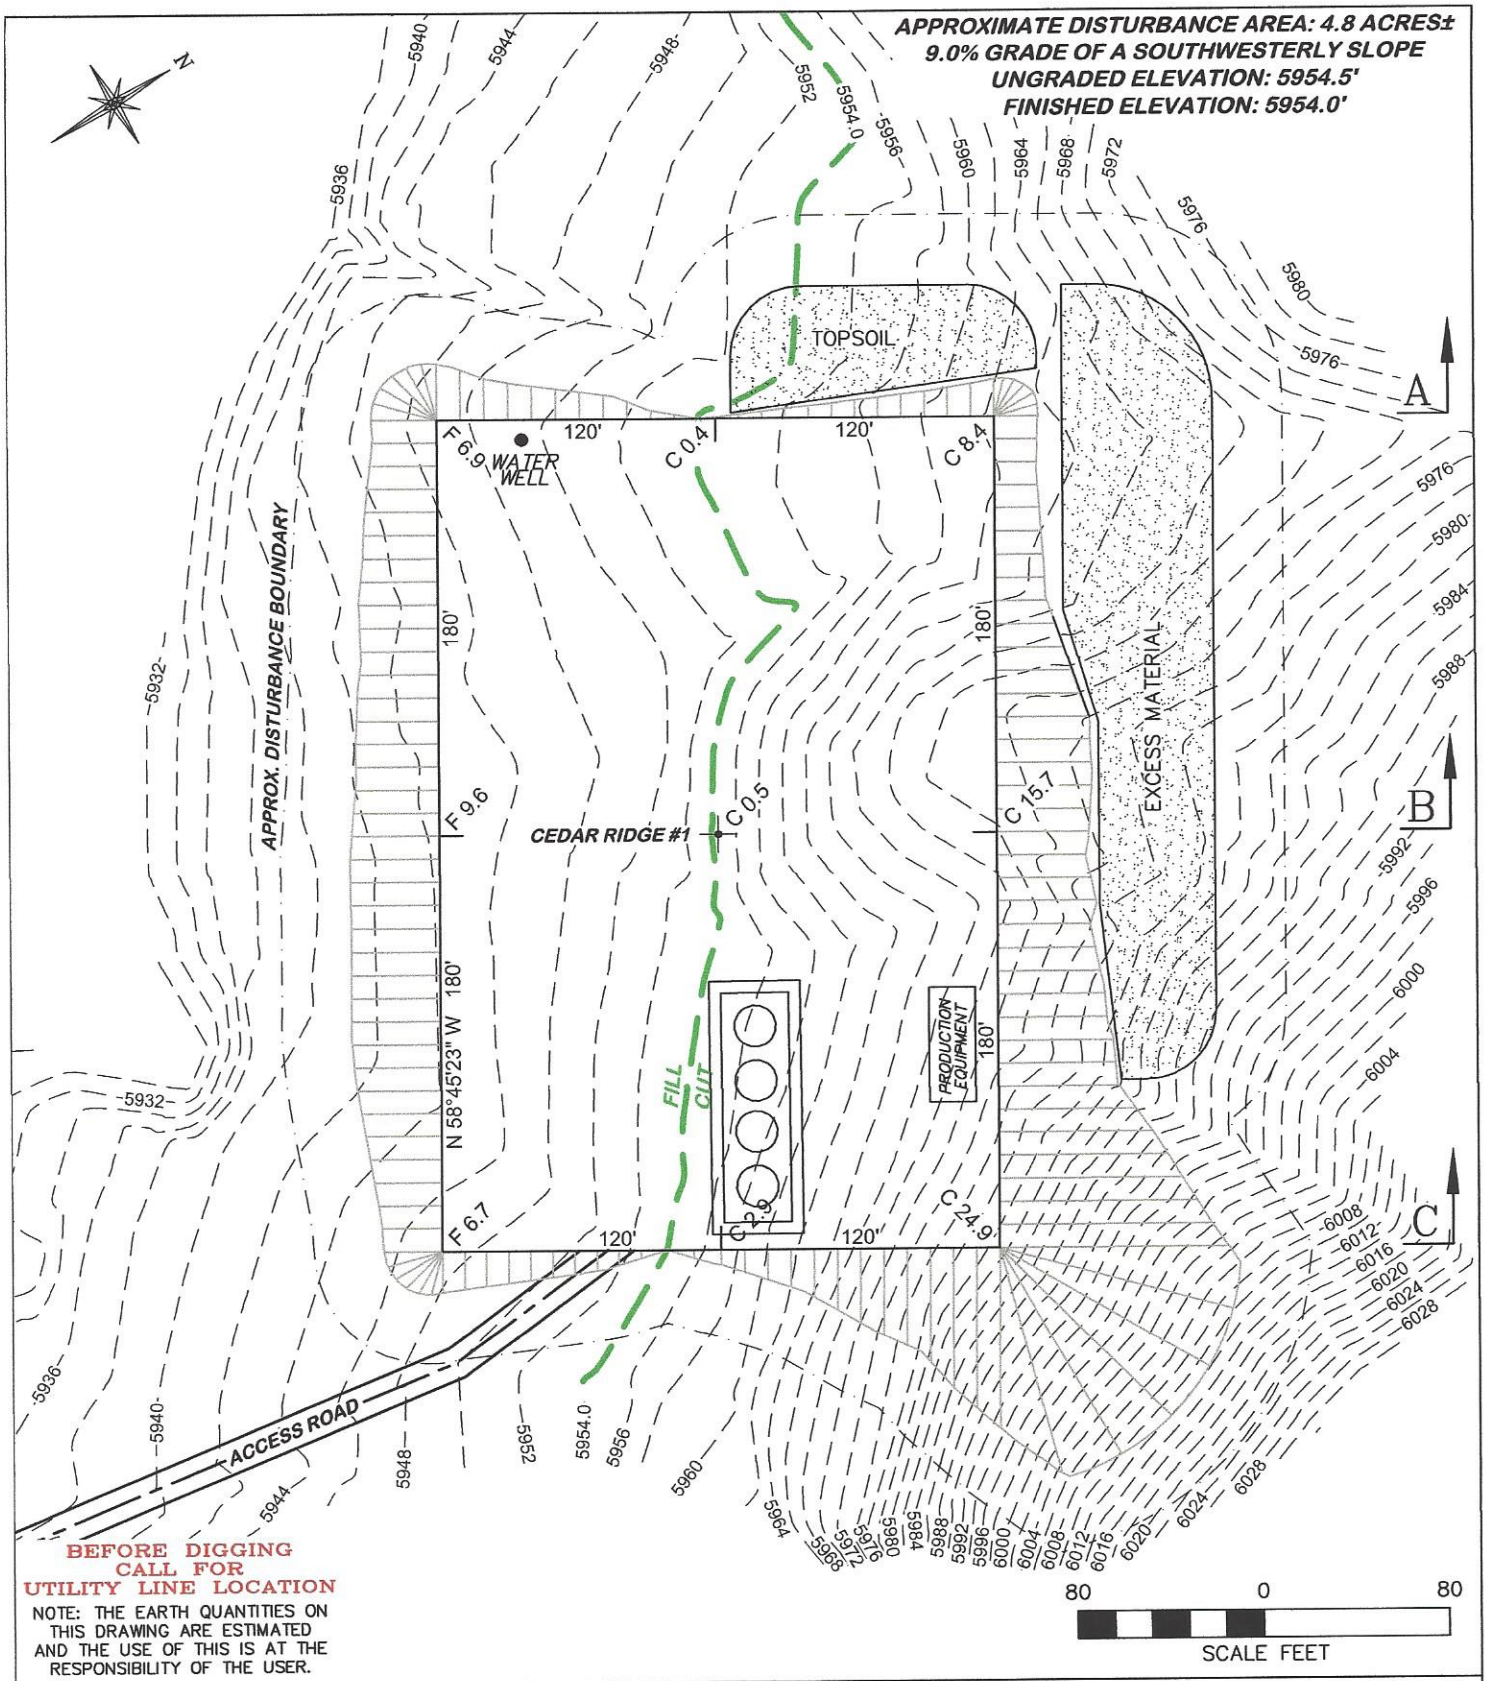

BEFORE DIGGING
CALL FOR
UTILITY LINE LOCATION

NOTE: THE EARTH QUANTITIES ON THIS DRAWING ARE ESTIMATED AND THE USE OF THIS IS AT THE RESPONSIBILITY OF THE USER.

DRIFFIN & ASSOCIATES, INC.
1414 ELK ST., ROCK SPRINGS, WY 82901
(307) 362-5028

DRAWN: 01/24/2014 - TMH	SCALE: 1" = 80'
REVISED: 08/15/2014 - TMH	DRG JOB No. 20054
MISC. REVISIONS	EXHIBIT 2B

PRODUCTION EQUIPMENT
EFT NEVADA
CEDAR RIDGE #1
SECTION 12, T29N, R54E

UNGRADED ELEVATION: 5954.5'
FINISHED ELEVATION: 5954.0'