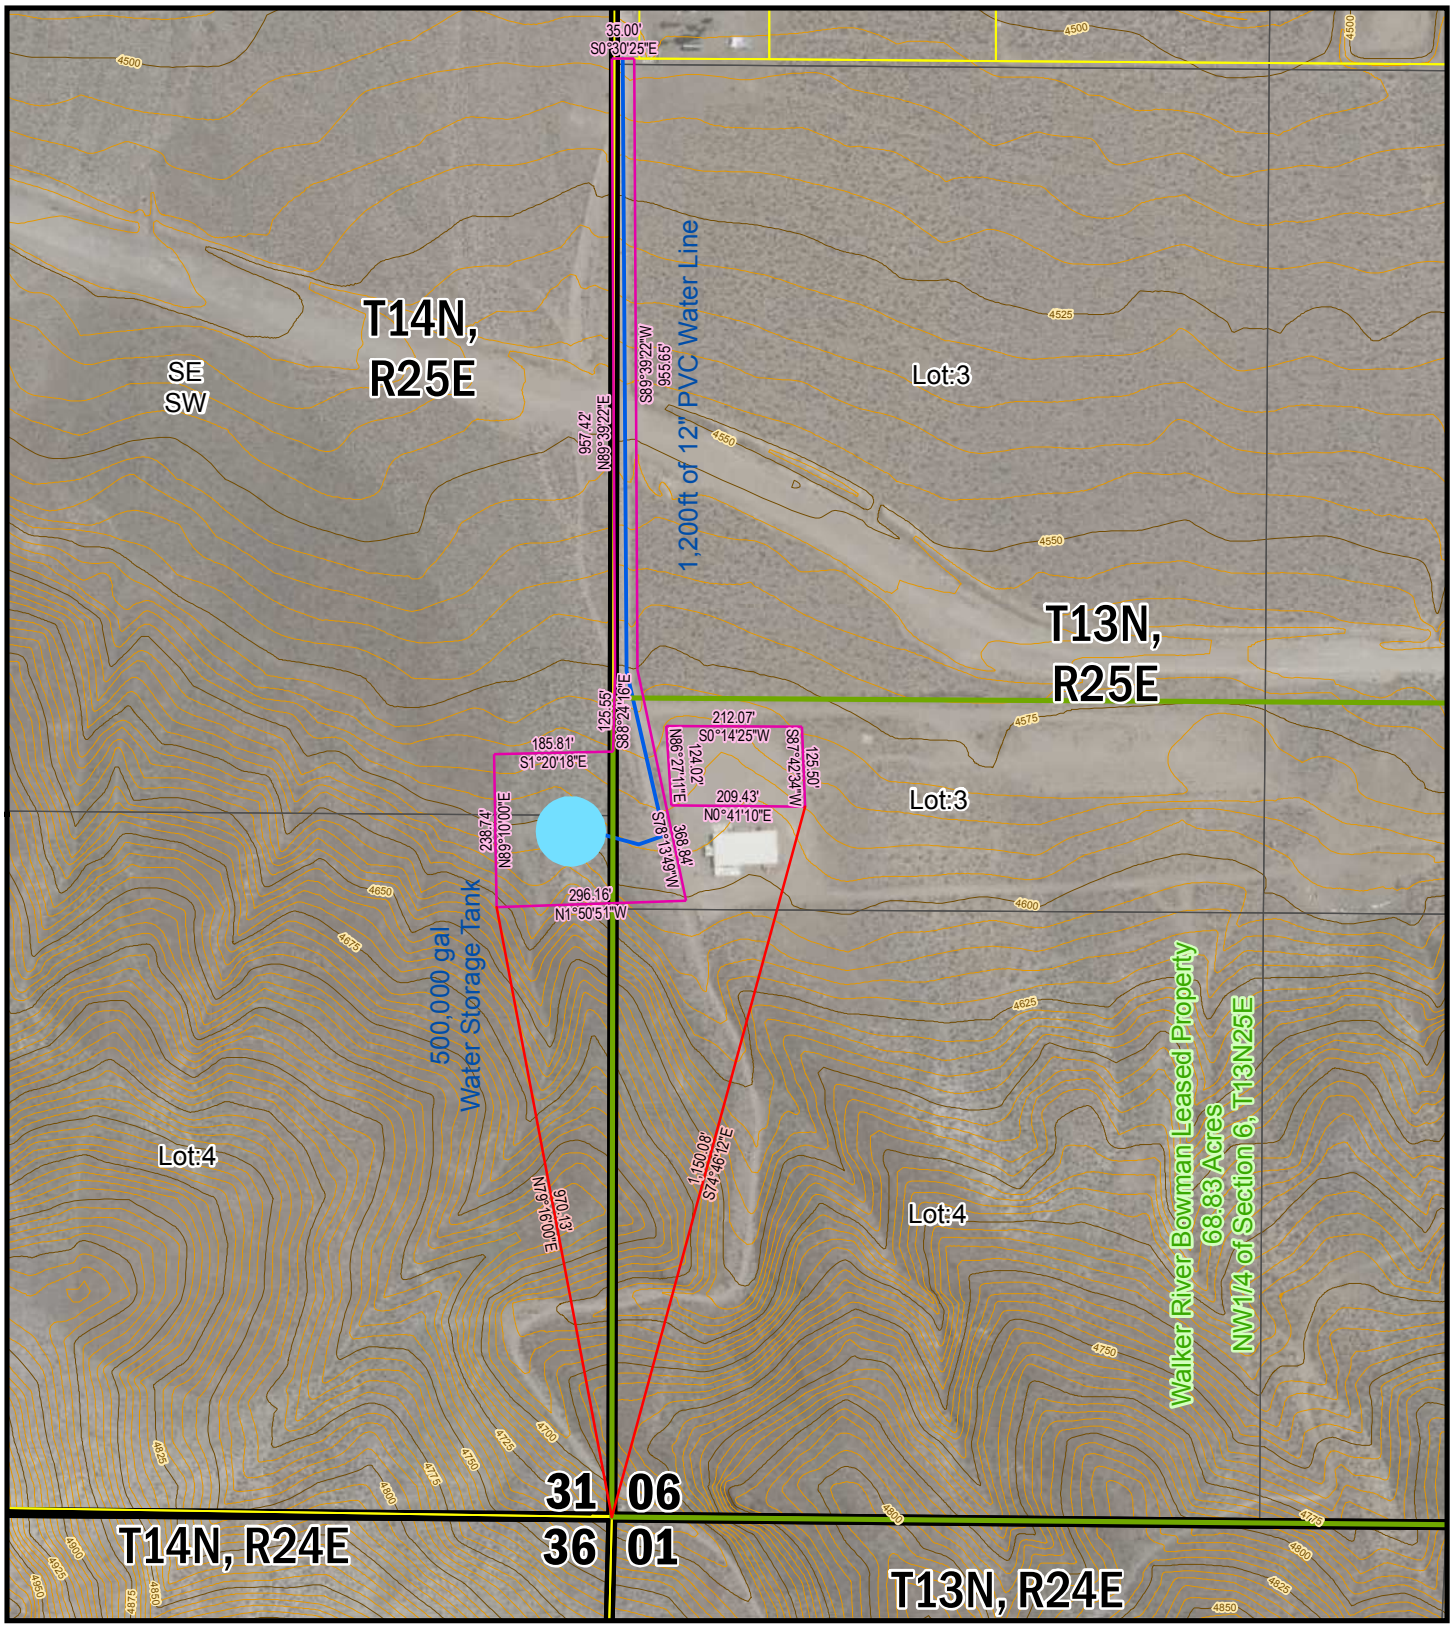

Legend

- Proposed Permit Boundary
- Tie Line
- Leased Property
- Parcel Boundary
- Water Tank
- 12" Water Line
- Township Range
- Sections
- Lot

Elevation Data

- 25ft Index
- 5ft Intermediate

PROPOSED YERINGTON-SUNSET HILLS TANK SITE
BLM PERMITTING
014-401-013

N

0 150 300 600 Feet

Map produced by:

FARR WEST ENGINEERING

10/17/2014