Z:\DPE Construction – Civil 3D\PROJECTS\2015\15005 SVY\15005 Dahl, Robins Survey\08226\drawings\DPE DWGS\08226001 SHT.4.dwg, 5/12/2015 10:36:09 AM, JR

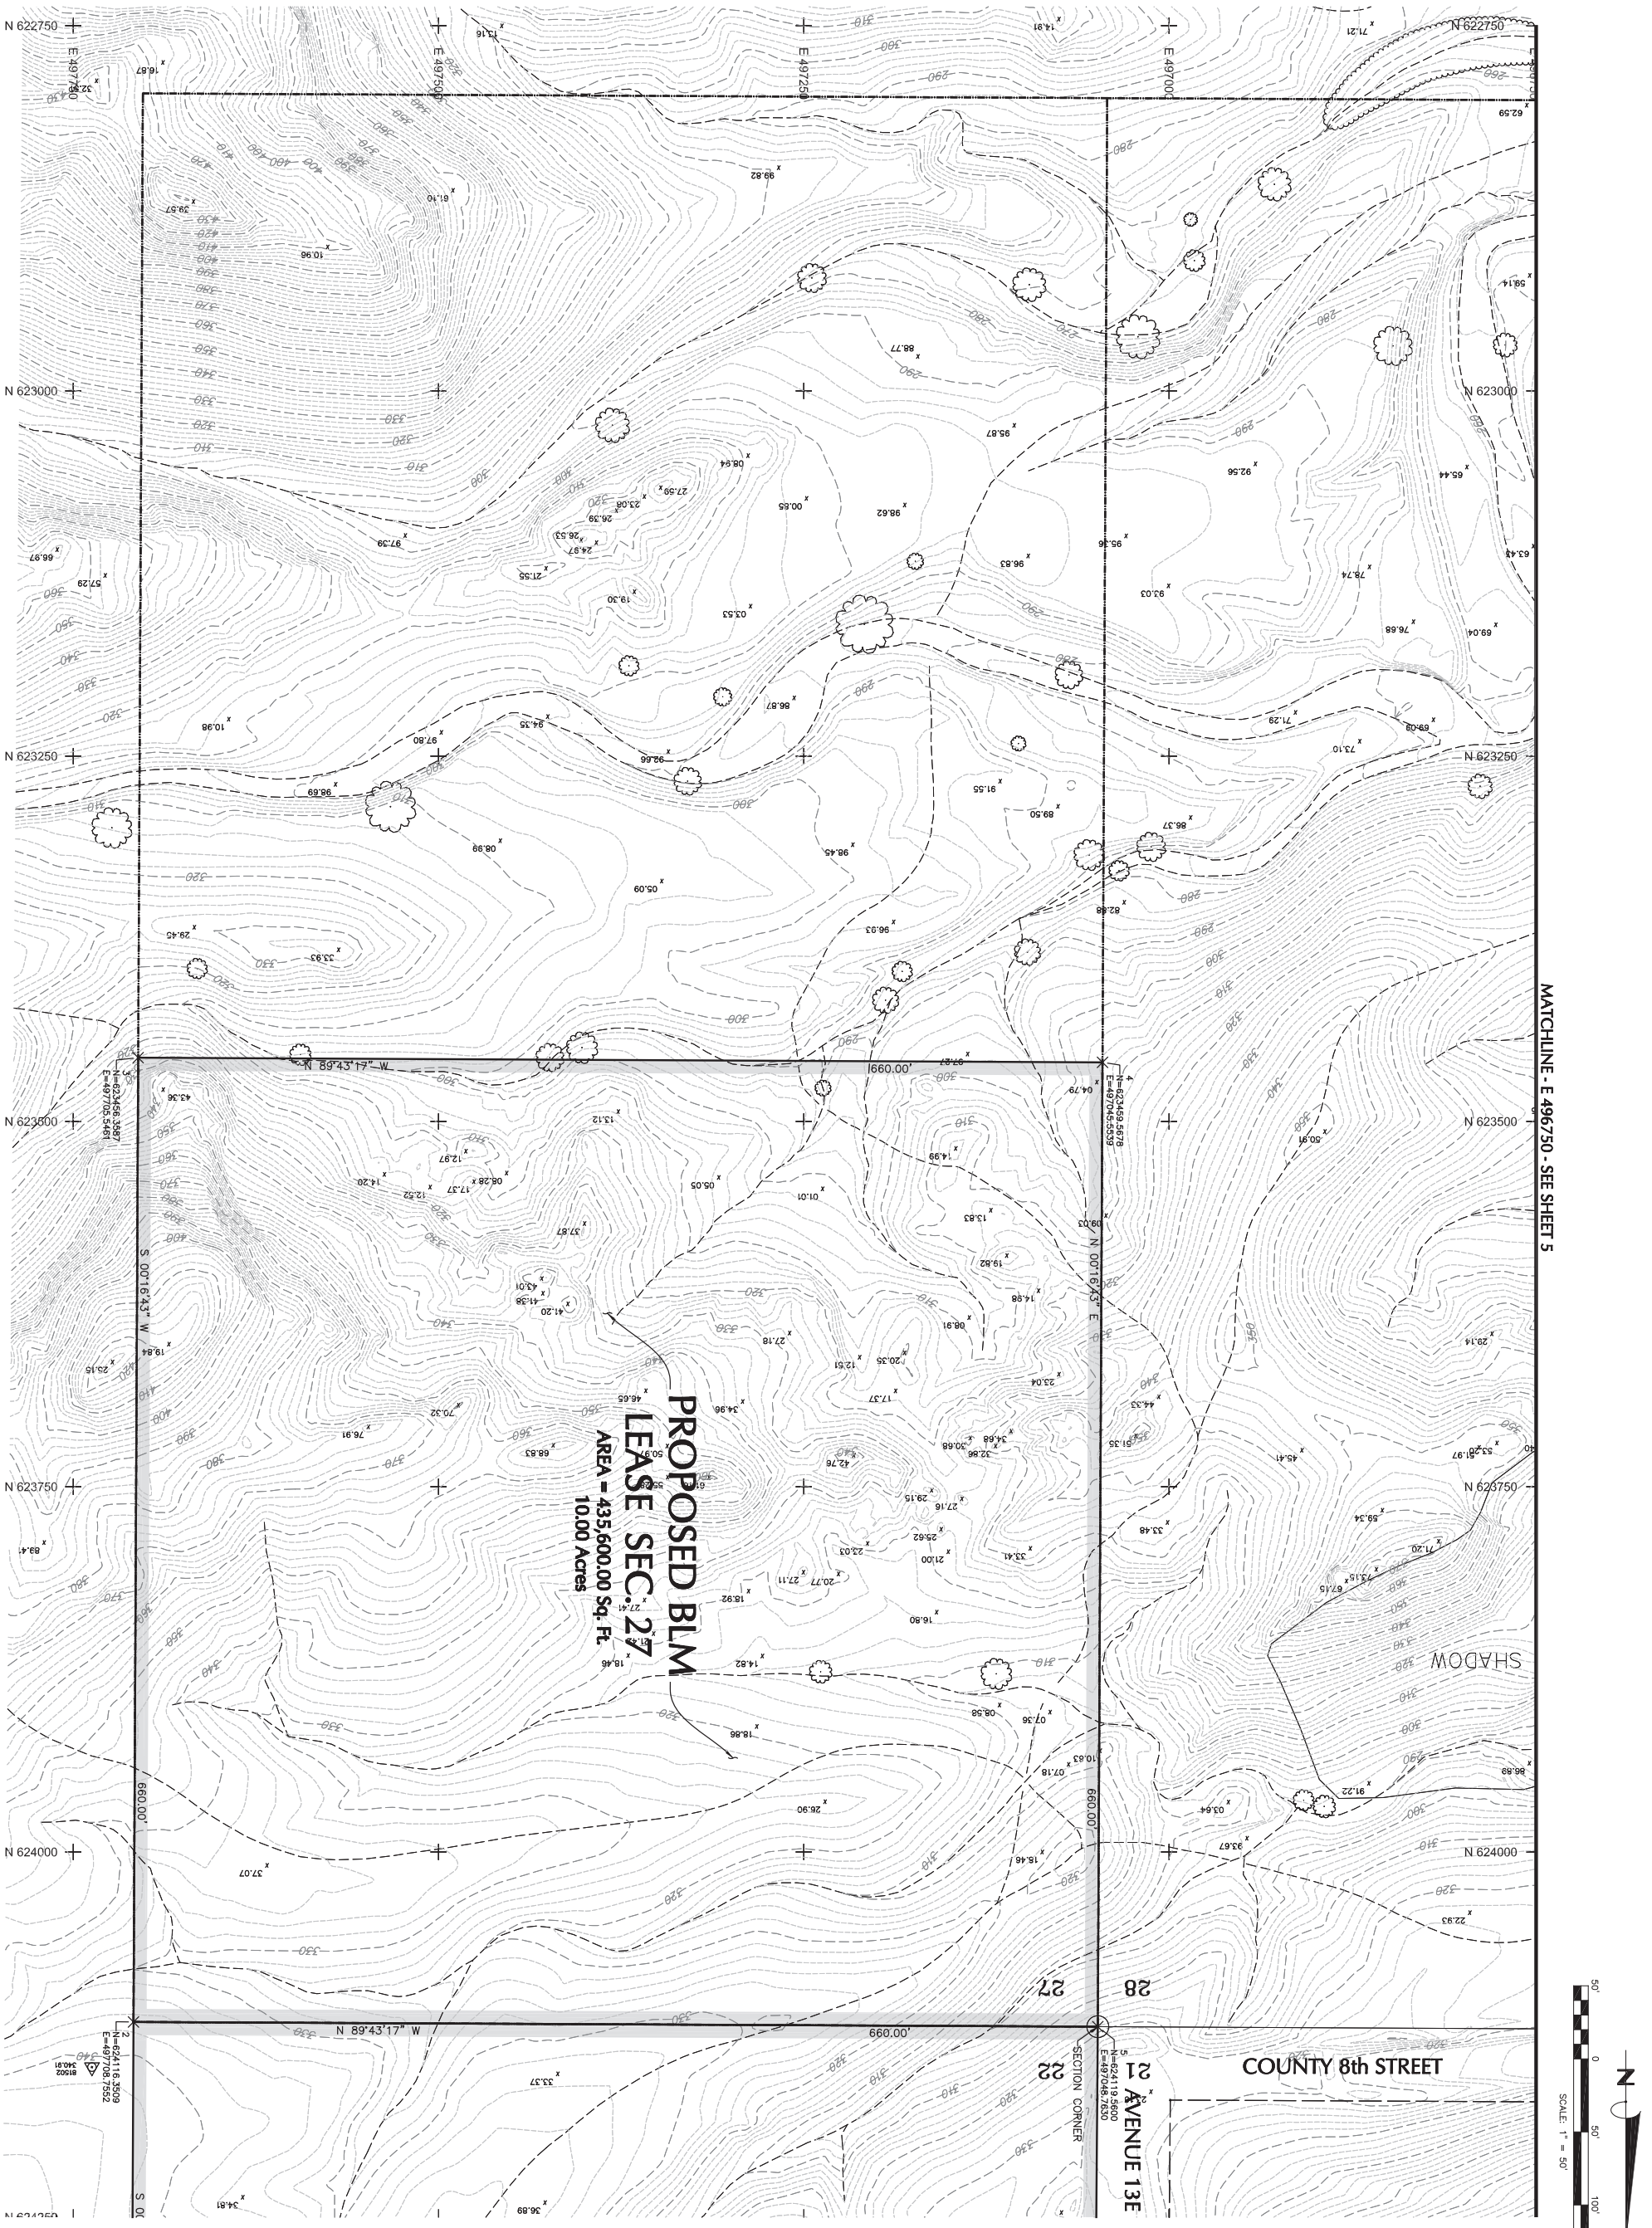

DATE:	MAR 2009
DESIGNED BY:	.
DRAWN BY:	J.M.G.
CHECKED BY:	JNL
PROJECT NO.:	08226
FILE NO.:	
SHEET	6 OF 6

DPE BLAISDELL PIT
BOUNDARY & TOPOGRAPHIC SURVEY

A SURVEY OF PORTIONS OF SECTIONS 21, 28 & 29,
T. 8 S., R. 21 W., GILA & SALT RIVER BASE & MERIDIAN,
YUMA COUNTY, ARIZONA

1560 S. 5th Avenue
Yuma, AZ 85364
Phone: (928) 819-0825
Fax: (928) 819-0826
www.dahlrobins.com

DAHL, ROBINS & ASSOCIATES, INC.

DPE BLAISDELL
PIT EXPANSION
FIGURE 2 - SHEET 2

THIS DRAWING AND THE DATA CONTAINED HEREON ARE THE PROPERTY OF DAHL, ROBINS & ASSOCIATES, INC. AND SHALL NOT BE USED, REPRODUCED OR TRANSFERRED, WITHOUT THE PRIOR EXPRESS CONSENT OF THE COMPANY, NOR SHALL ANY DATA OR INFORMATION CONTAINED HEREON BE USED IN A MANNER INCONSISTENT WITH THE PRIOR EXPRESS WRITTEN AUTHORIZATION OF THE COMPANY.