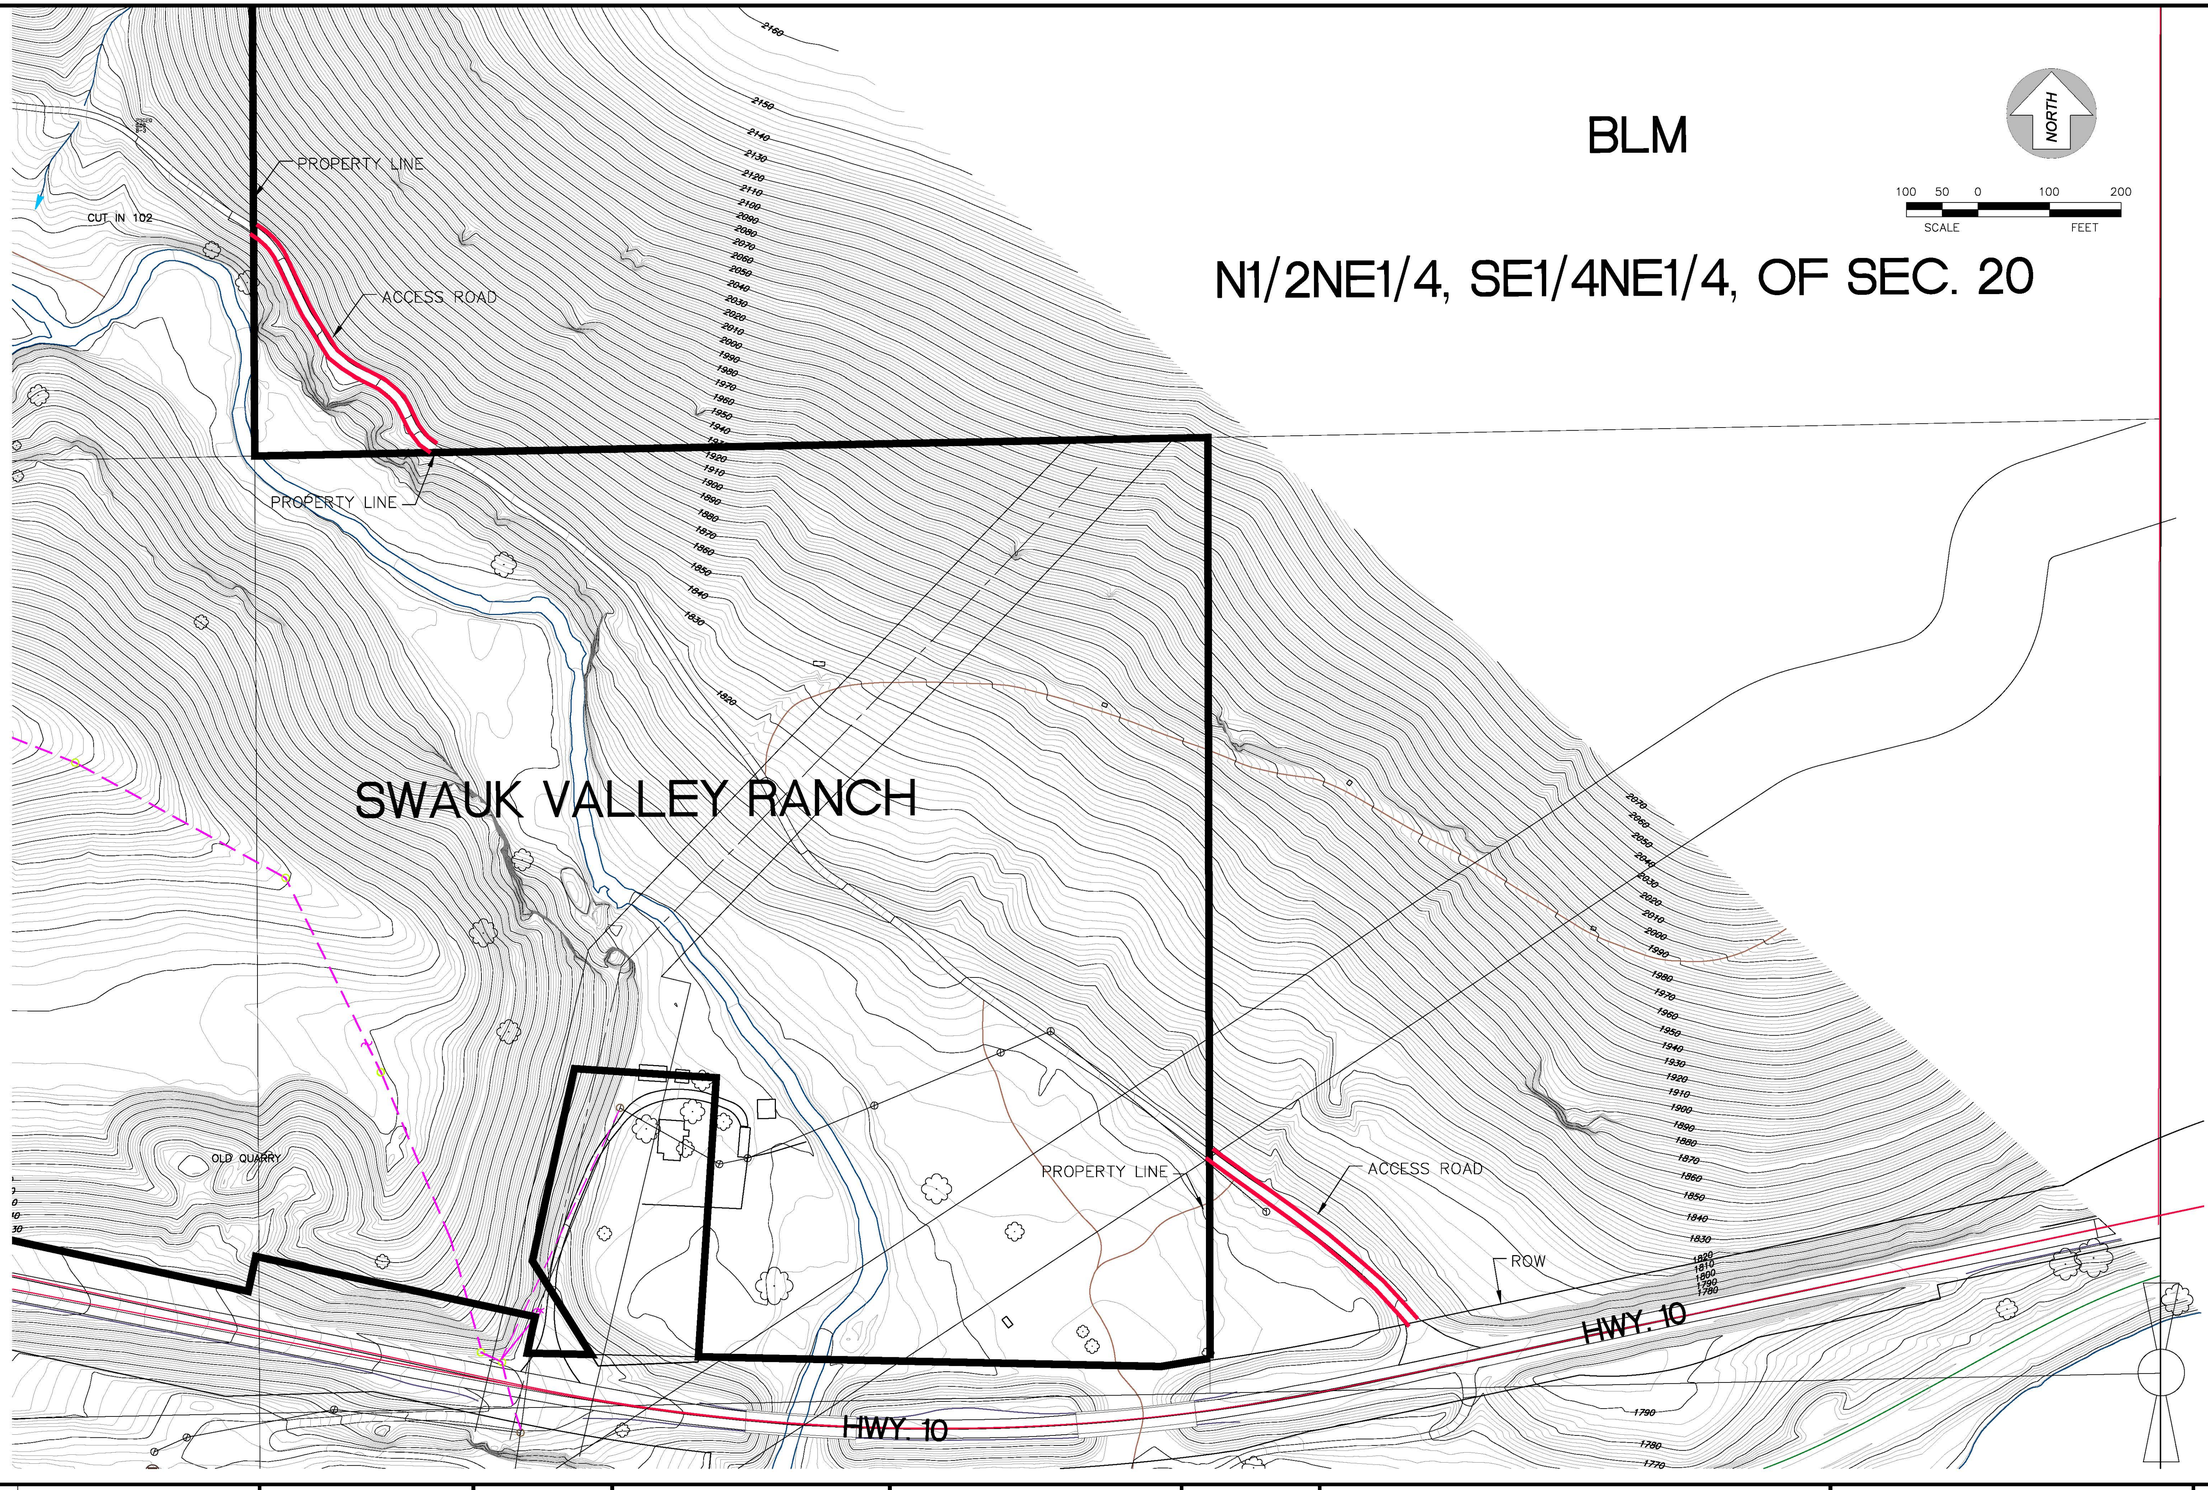

No.	Date	Ckd.	Appr.	Revisions
1.	6/29/12			ISSUED FOR REVIEW

Drawn	DDC	9/2011
Designed	DDC	9/2011
Checked	KAE	9/2011

DUSTIN D. CONROY — STATE OF WASHINGTON — 42272 REGISTERED — PROFESSIONAL ENGINEER

PSE Pioneer Surveying & Engineering, Inc.
Civil Engineering and Land Planning
125 Simcoe Drive
Goldendale, Washington 98620
Phone (509) 773-4945, Fax (509) 773-5688, E-Mail pse@gorge.net

VERTICAL DATUM:
HORIZONTAL DATUM:
CADD FILE NAME: 11-077 SWAUK RANCH ALTA2

SCALE
HORIZ. NTS
VERT. NA
BAR IS ONE INCH ON ORIGINAL DRAWING. 0 1"
IF NOT ONE INCH ON THIS SHEET, ADJUST SCALES ACCORDINGLY

SWAUK RANCH

ACCESS ROAD

LOS

SHEET 1