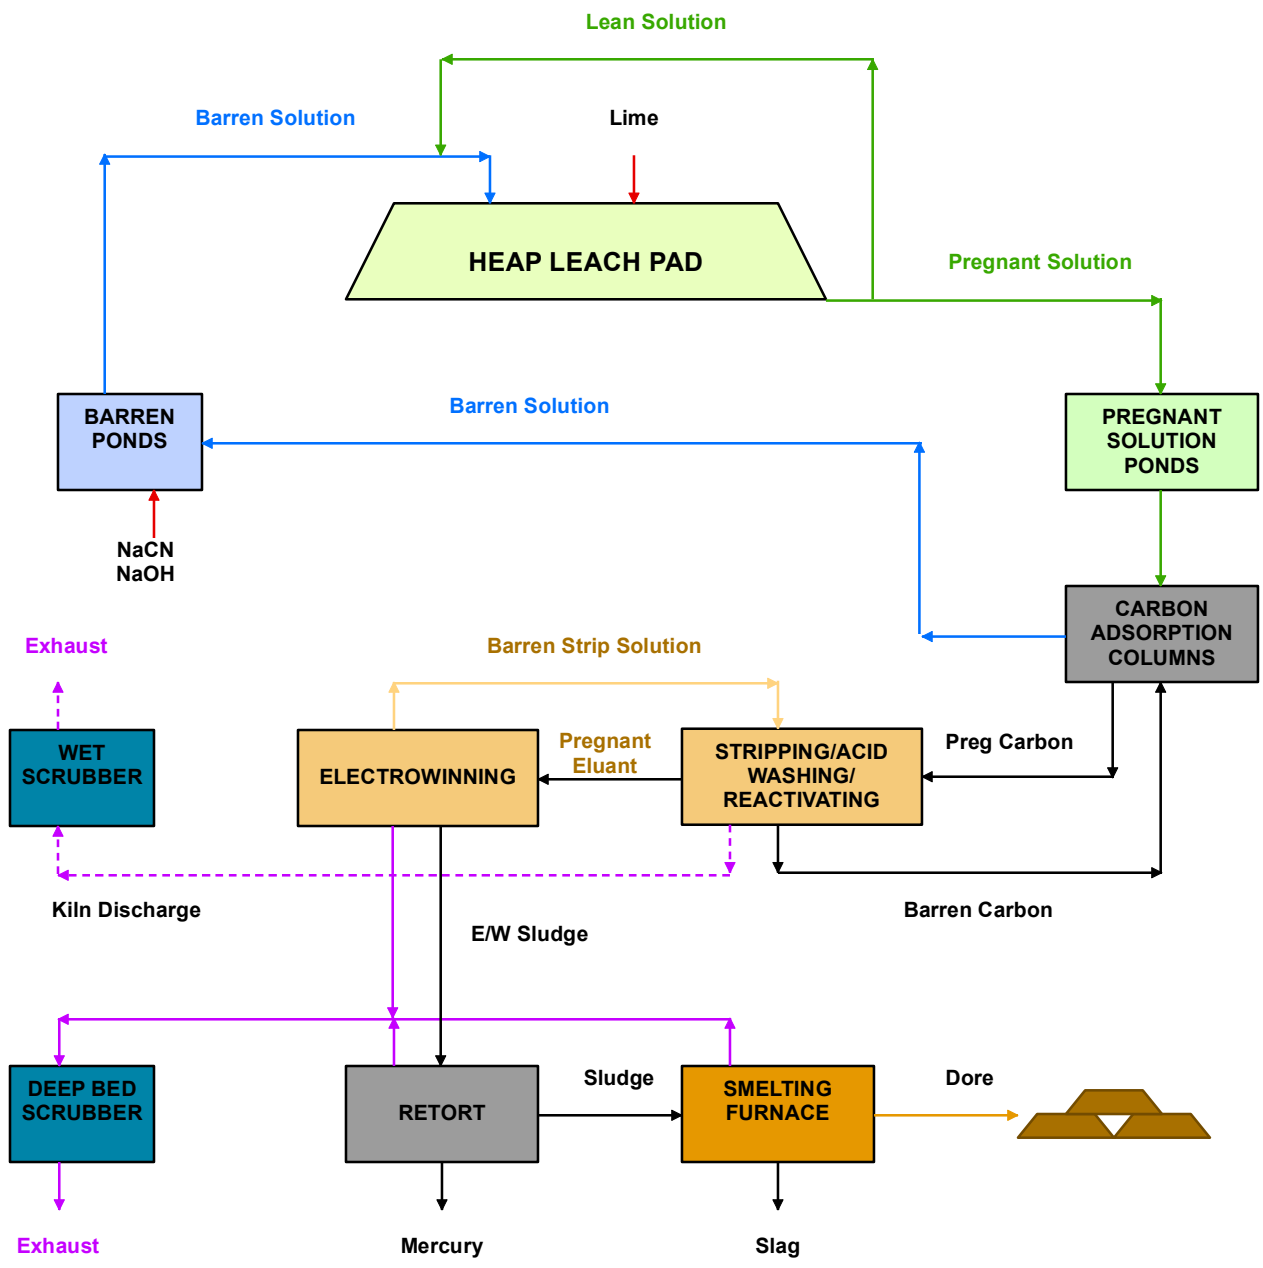

srk consulting

SILVER STANDARD

MARIGOLD MINING COMPANY

DESIGN: BVB	DRAWN: BVB	REVIEWED: VS	
SCALE: NOT TO SCALE		DATE: 7/17/2015	
FILE: PoO_144000_450_Fig05_Heap_Leach_Flow_BVB_20150430			

DRAWING TITLE: HEAP LEACH FLOW SHEET

ISSUED FOR: PoO AMENDMENT

DRAWING NO. FIGURE 5

SRK JOB NO. 144000.450

REVISION NO. A

PATH: G:\Sites\Marigold_Mine\Silver_Standard\144000_450_Expansion_PoO\Revision_A\PoO_144000_450_Fig05_Heap_Leach_Flow_BVB_20150430.mxd