EXHIBIT 5

SECTIONS 9,10,11 & 12, TOWNSHIP 25 SOUTH, RANGE 33 EAST, N.M.P.M.
LEA COUNTY, NEW MEXICO

ANTIETAM 9 FED COM CTB INFRASTRUCTURE

eog resources, inc.

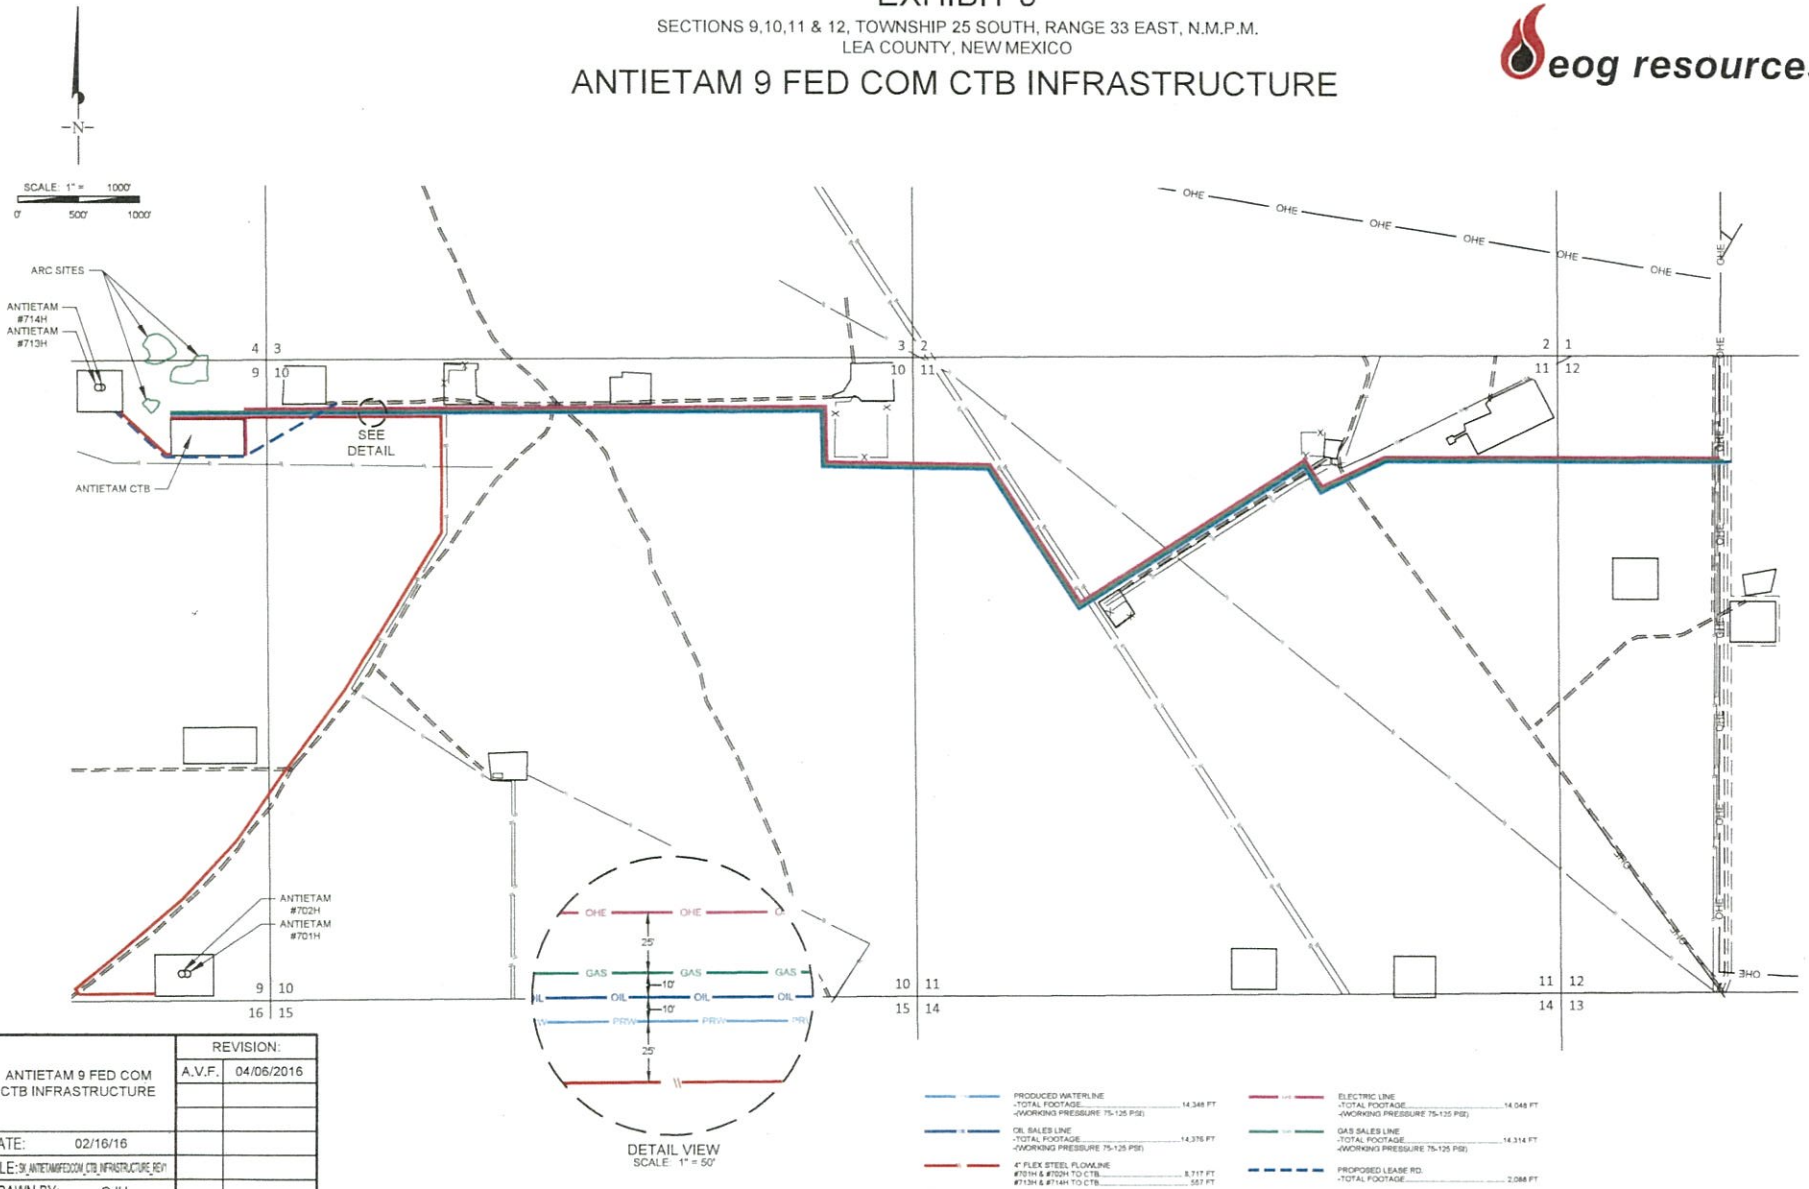

ANTIETAM 9 FED COM CTB INFRASTRUCTURE	REVISION:	
	A.V.F.	04/06/2016
DATE: 02/16/16		
FILE: SK_ANTIETAM9FEDCOM_CTB_INFRASTRUCTURE_REV1		
DRAWN BY: GJU		
SHEET: 1 OF 1		

S:\SURVEY\EOG_MIDLAND\ANTIETAM_9_FED\FINAL_PRODUCTS\SKETCH\SK_ANTIETAM9FEDCOM_CTB_INFRASTRUCTURE_REV1.DWG 4/6/2016 10:32:43 AM ccaston